


**Pinckney St  
Suite-340**  
Fit plan proposal  
Option - 3  
**Conference room**  
16 people

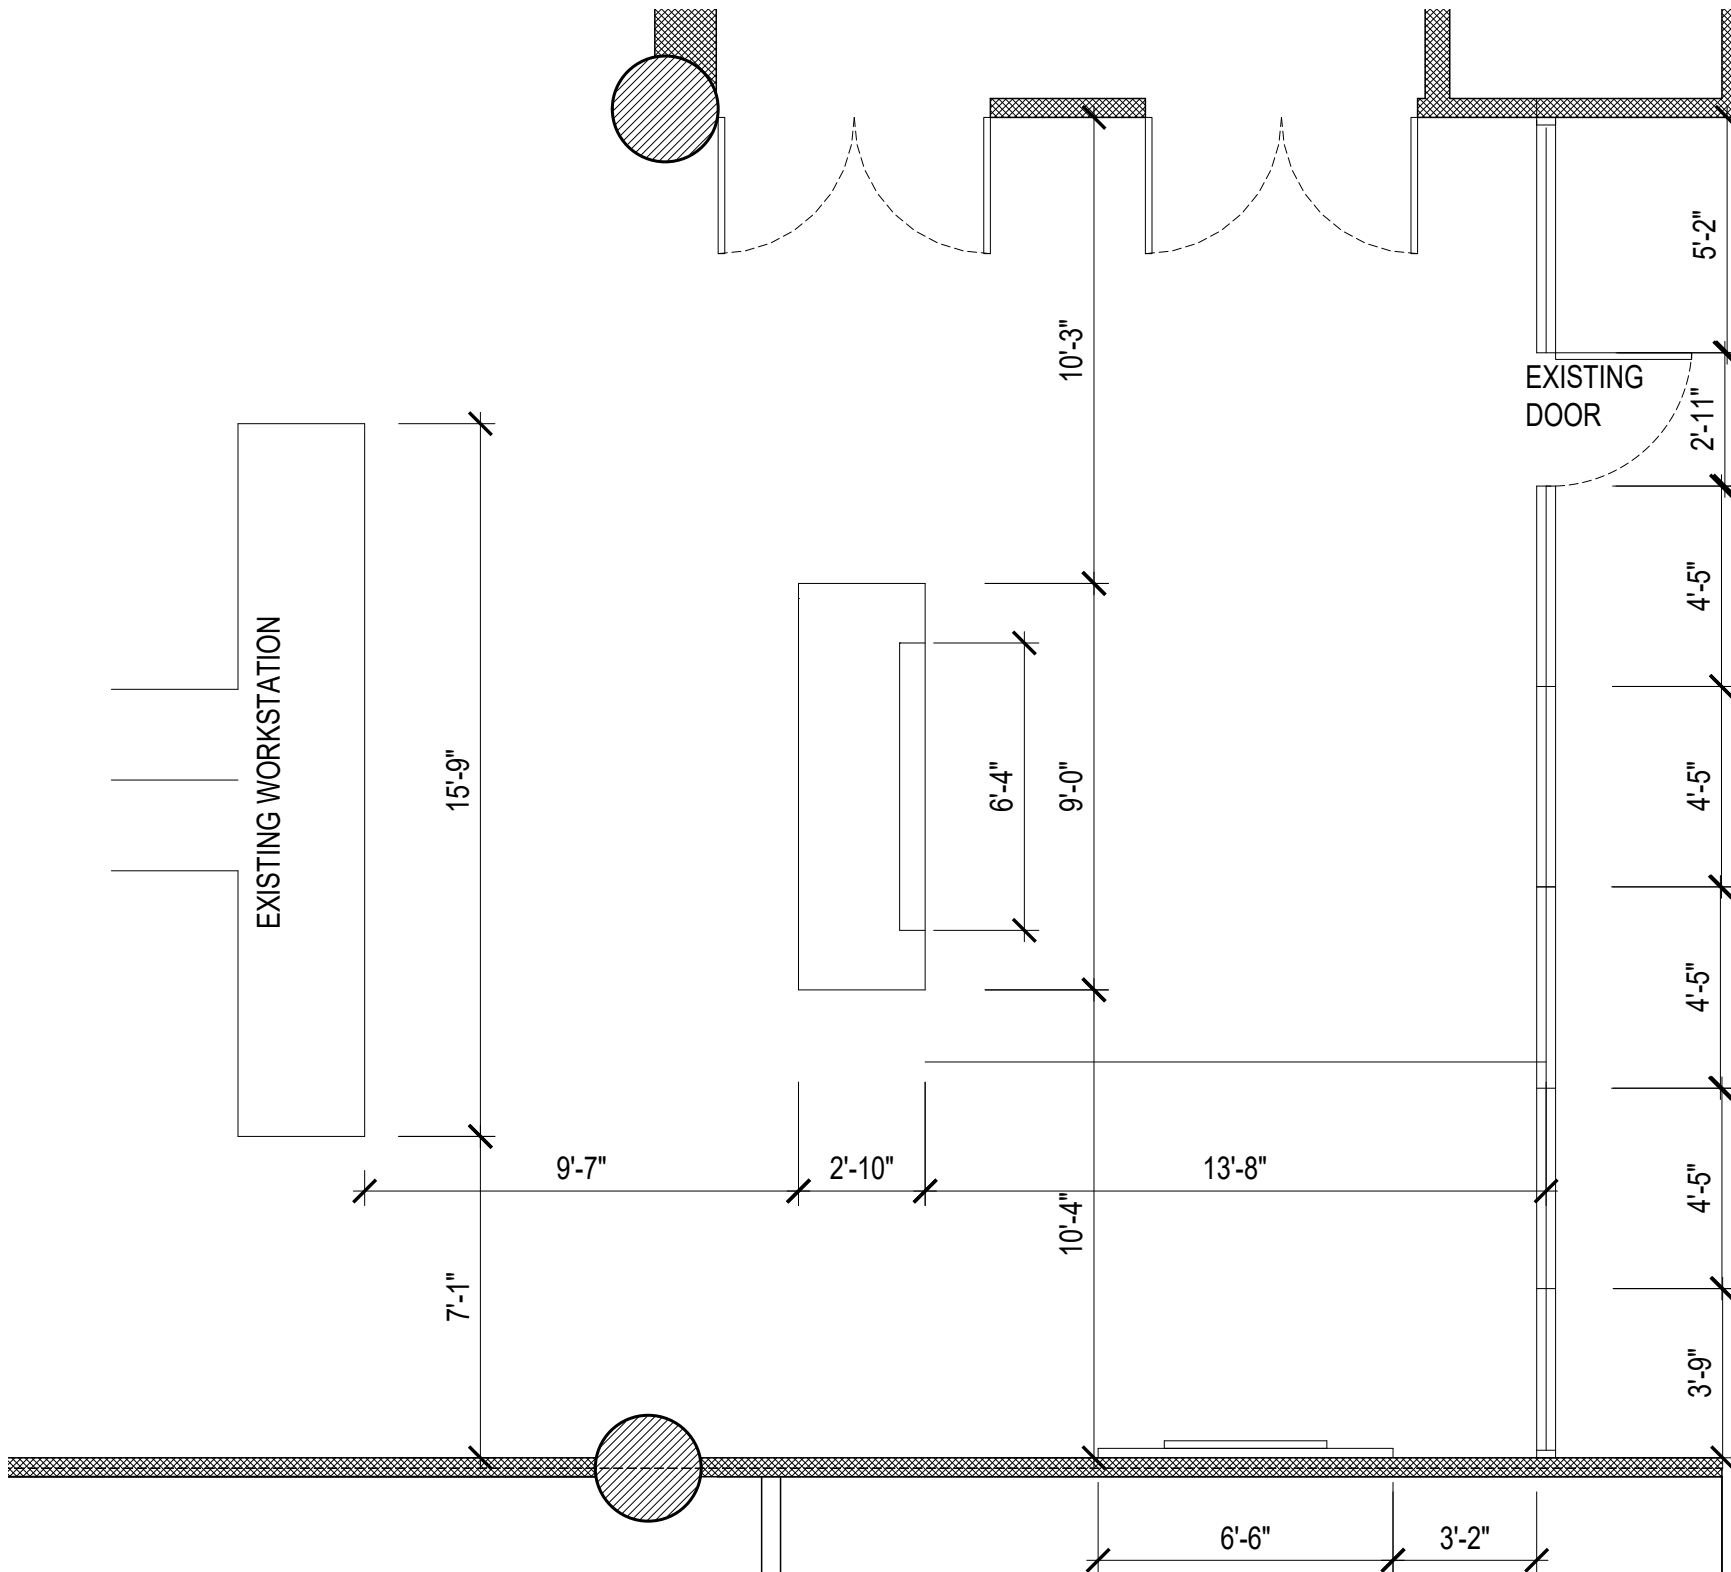


Urban Land Interests



openingdesign

**Pinckney St  
Suite-340**  
Fit plan proposal  
Option - 1  
**Conference room**  
20 people

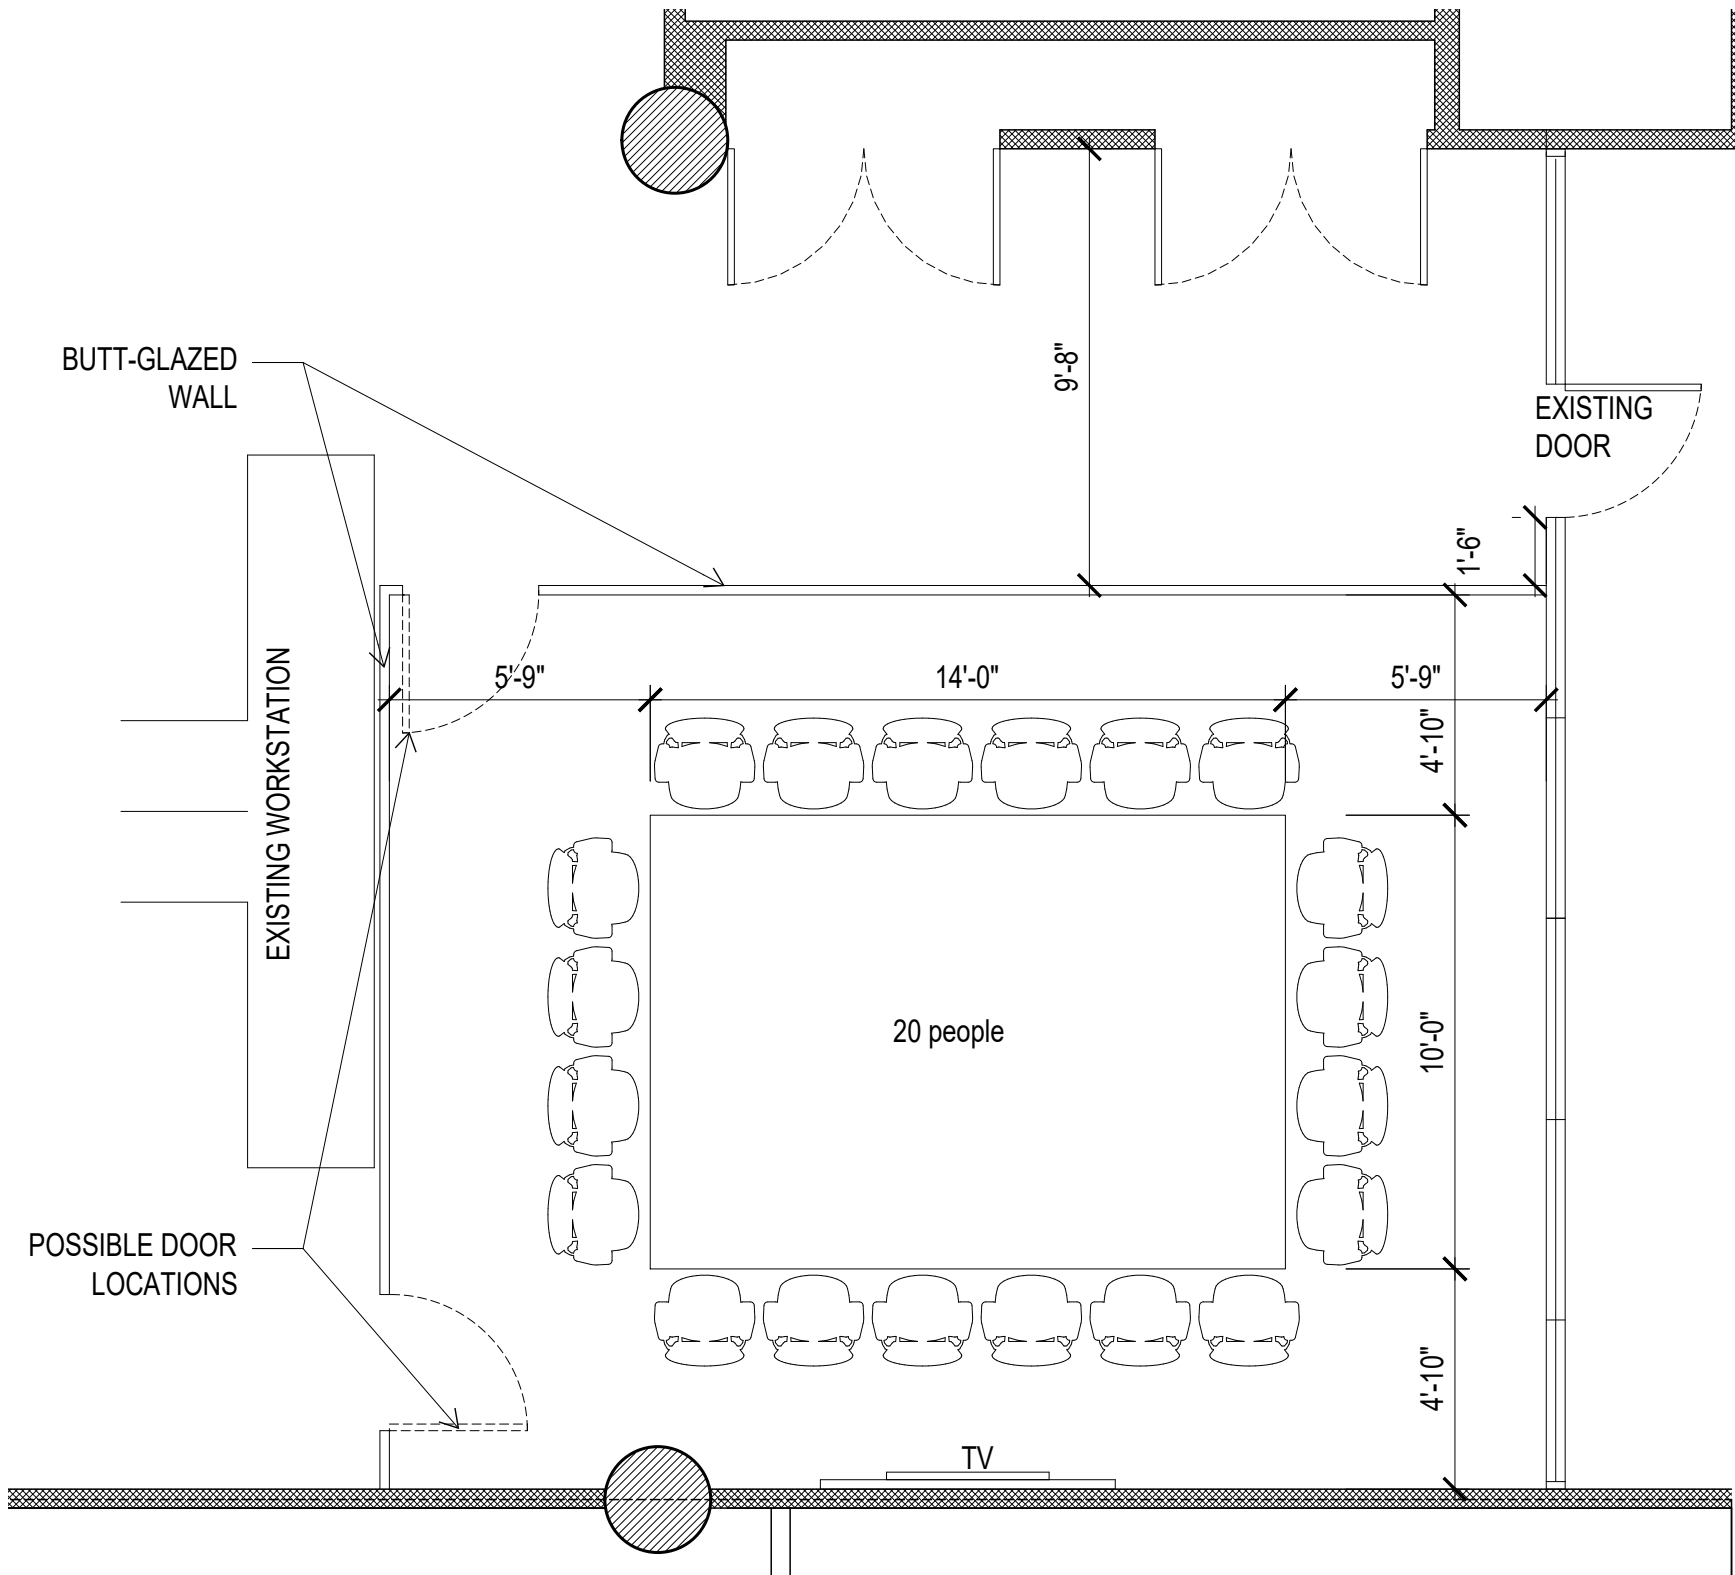

Urban Land Interests




openingdesign

Fit plan proposal  
Option - 2  
**Conference room**  
16 people



openingdesign

**Pinckney St  
Suite-340**  
Fit plan proposal  
Option - 3  
**Conference room**  
16 people

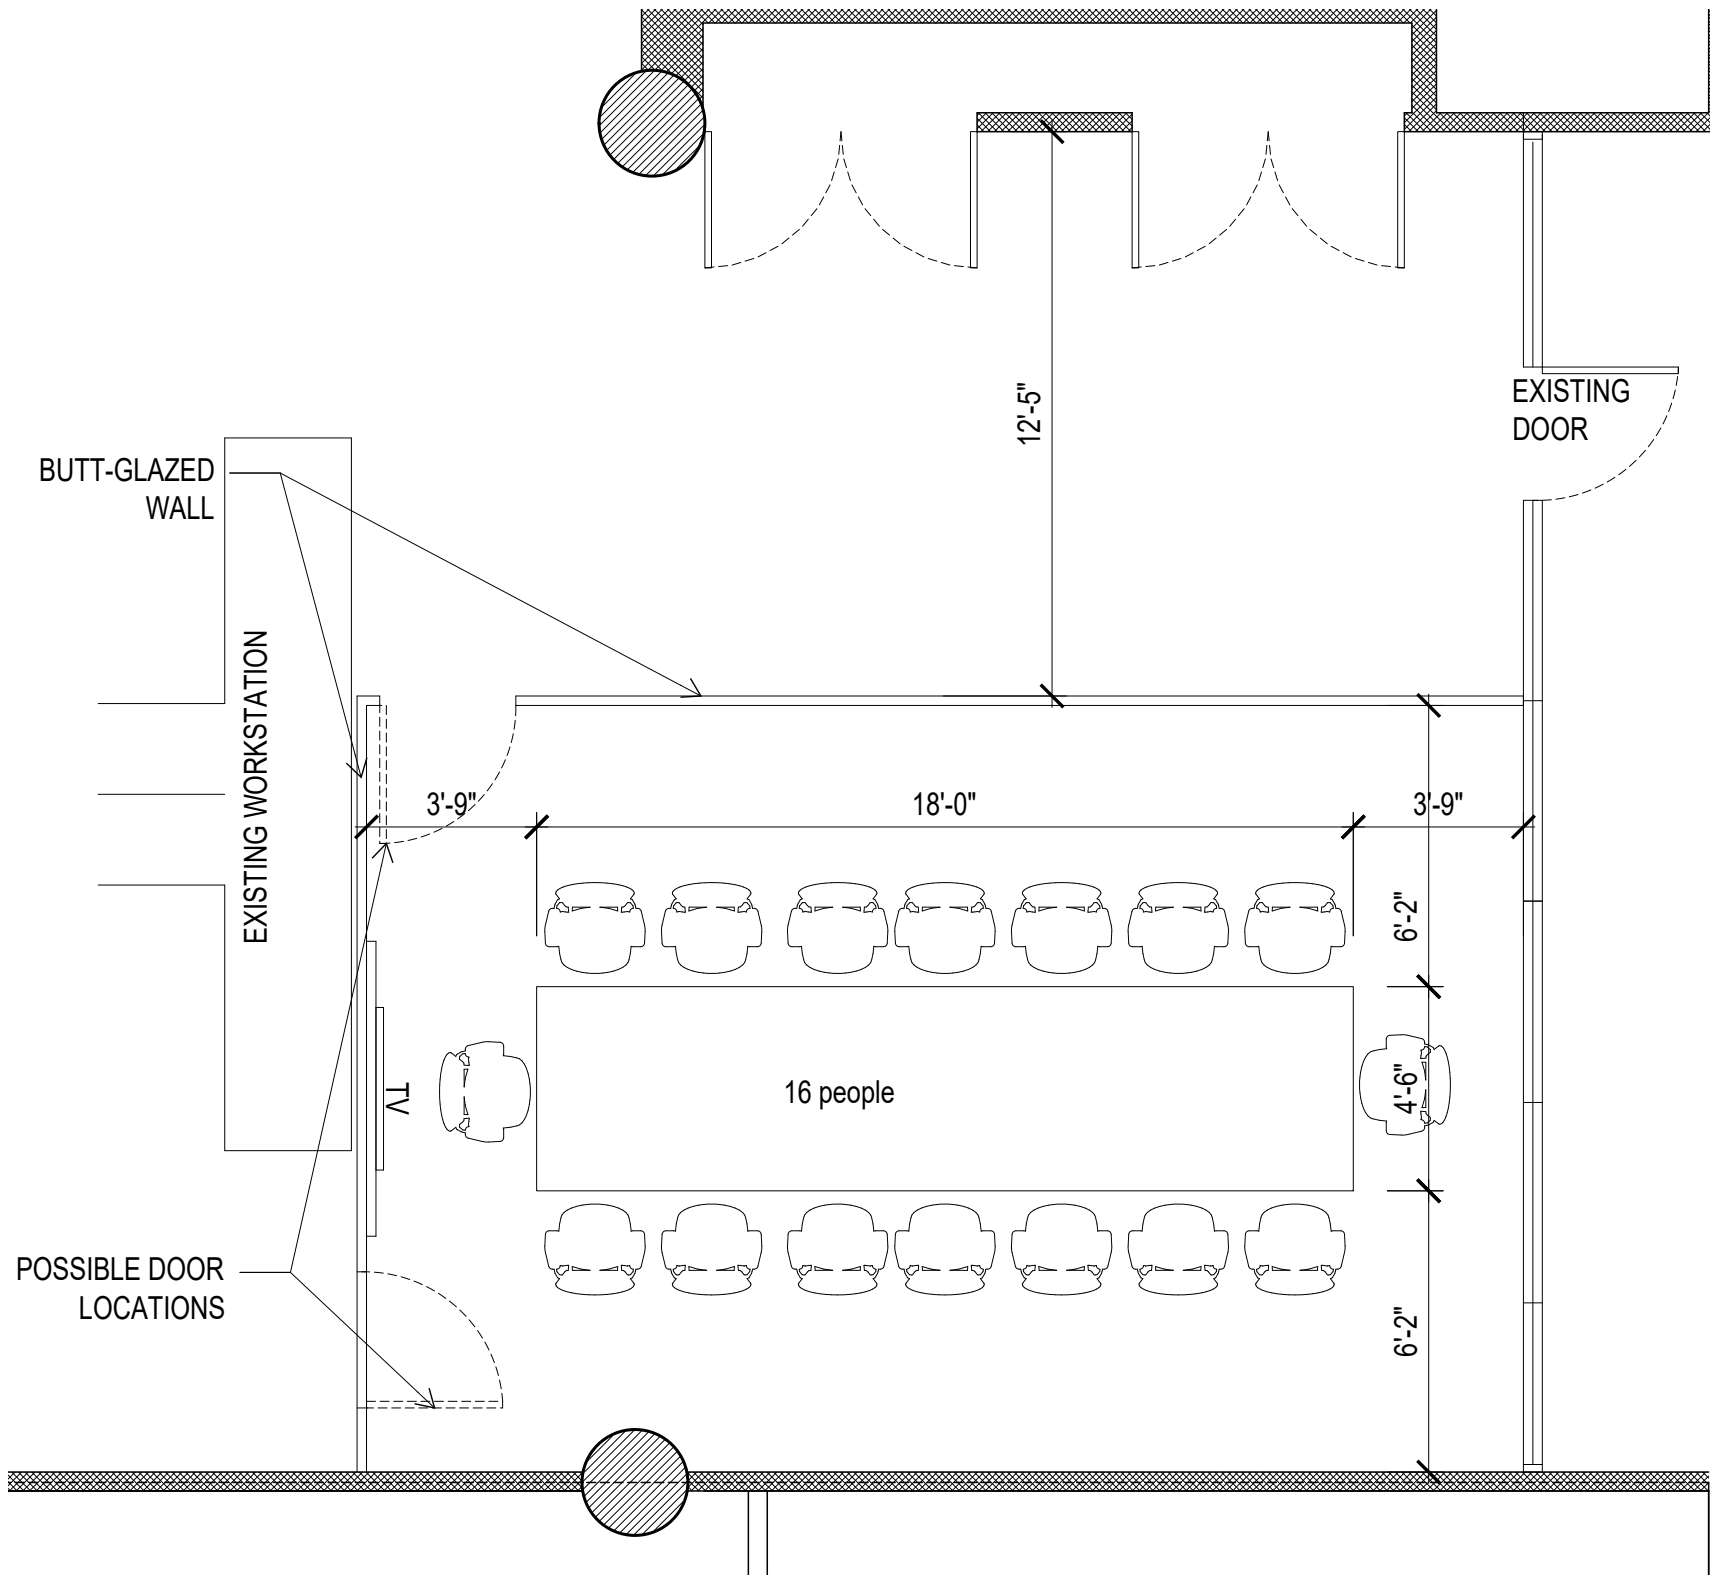

Urban Land Interests



openingdesign